


© 2019 The Cannon Corporation
All rights reserved. No part of this document may be reproduced, stored in a retrieval system, or transmitted in any form or by any means, electronic, mechanical, photocopying, recording, or by any information storage and retrieval system, without written authorization by The Cannon Corporation.
4/28/2023 1:36:20 PM

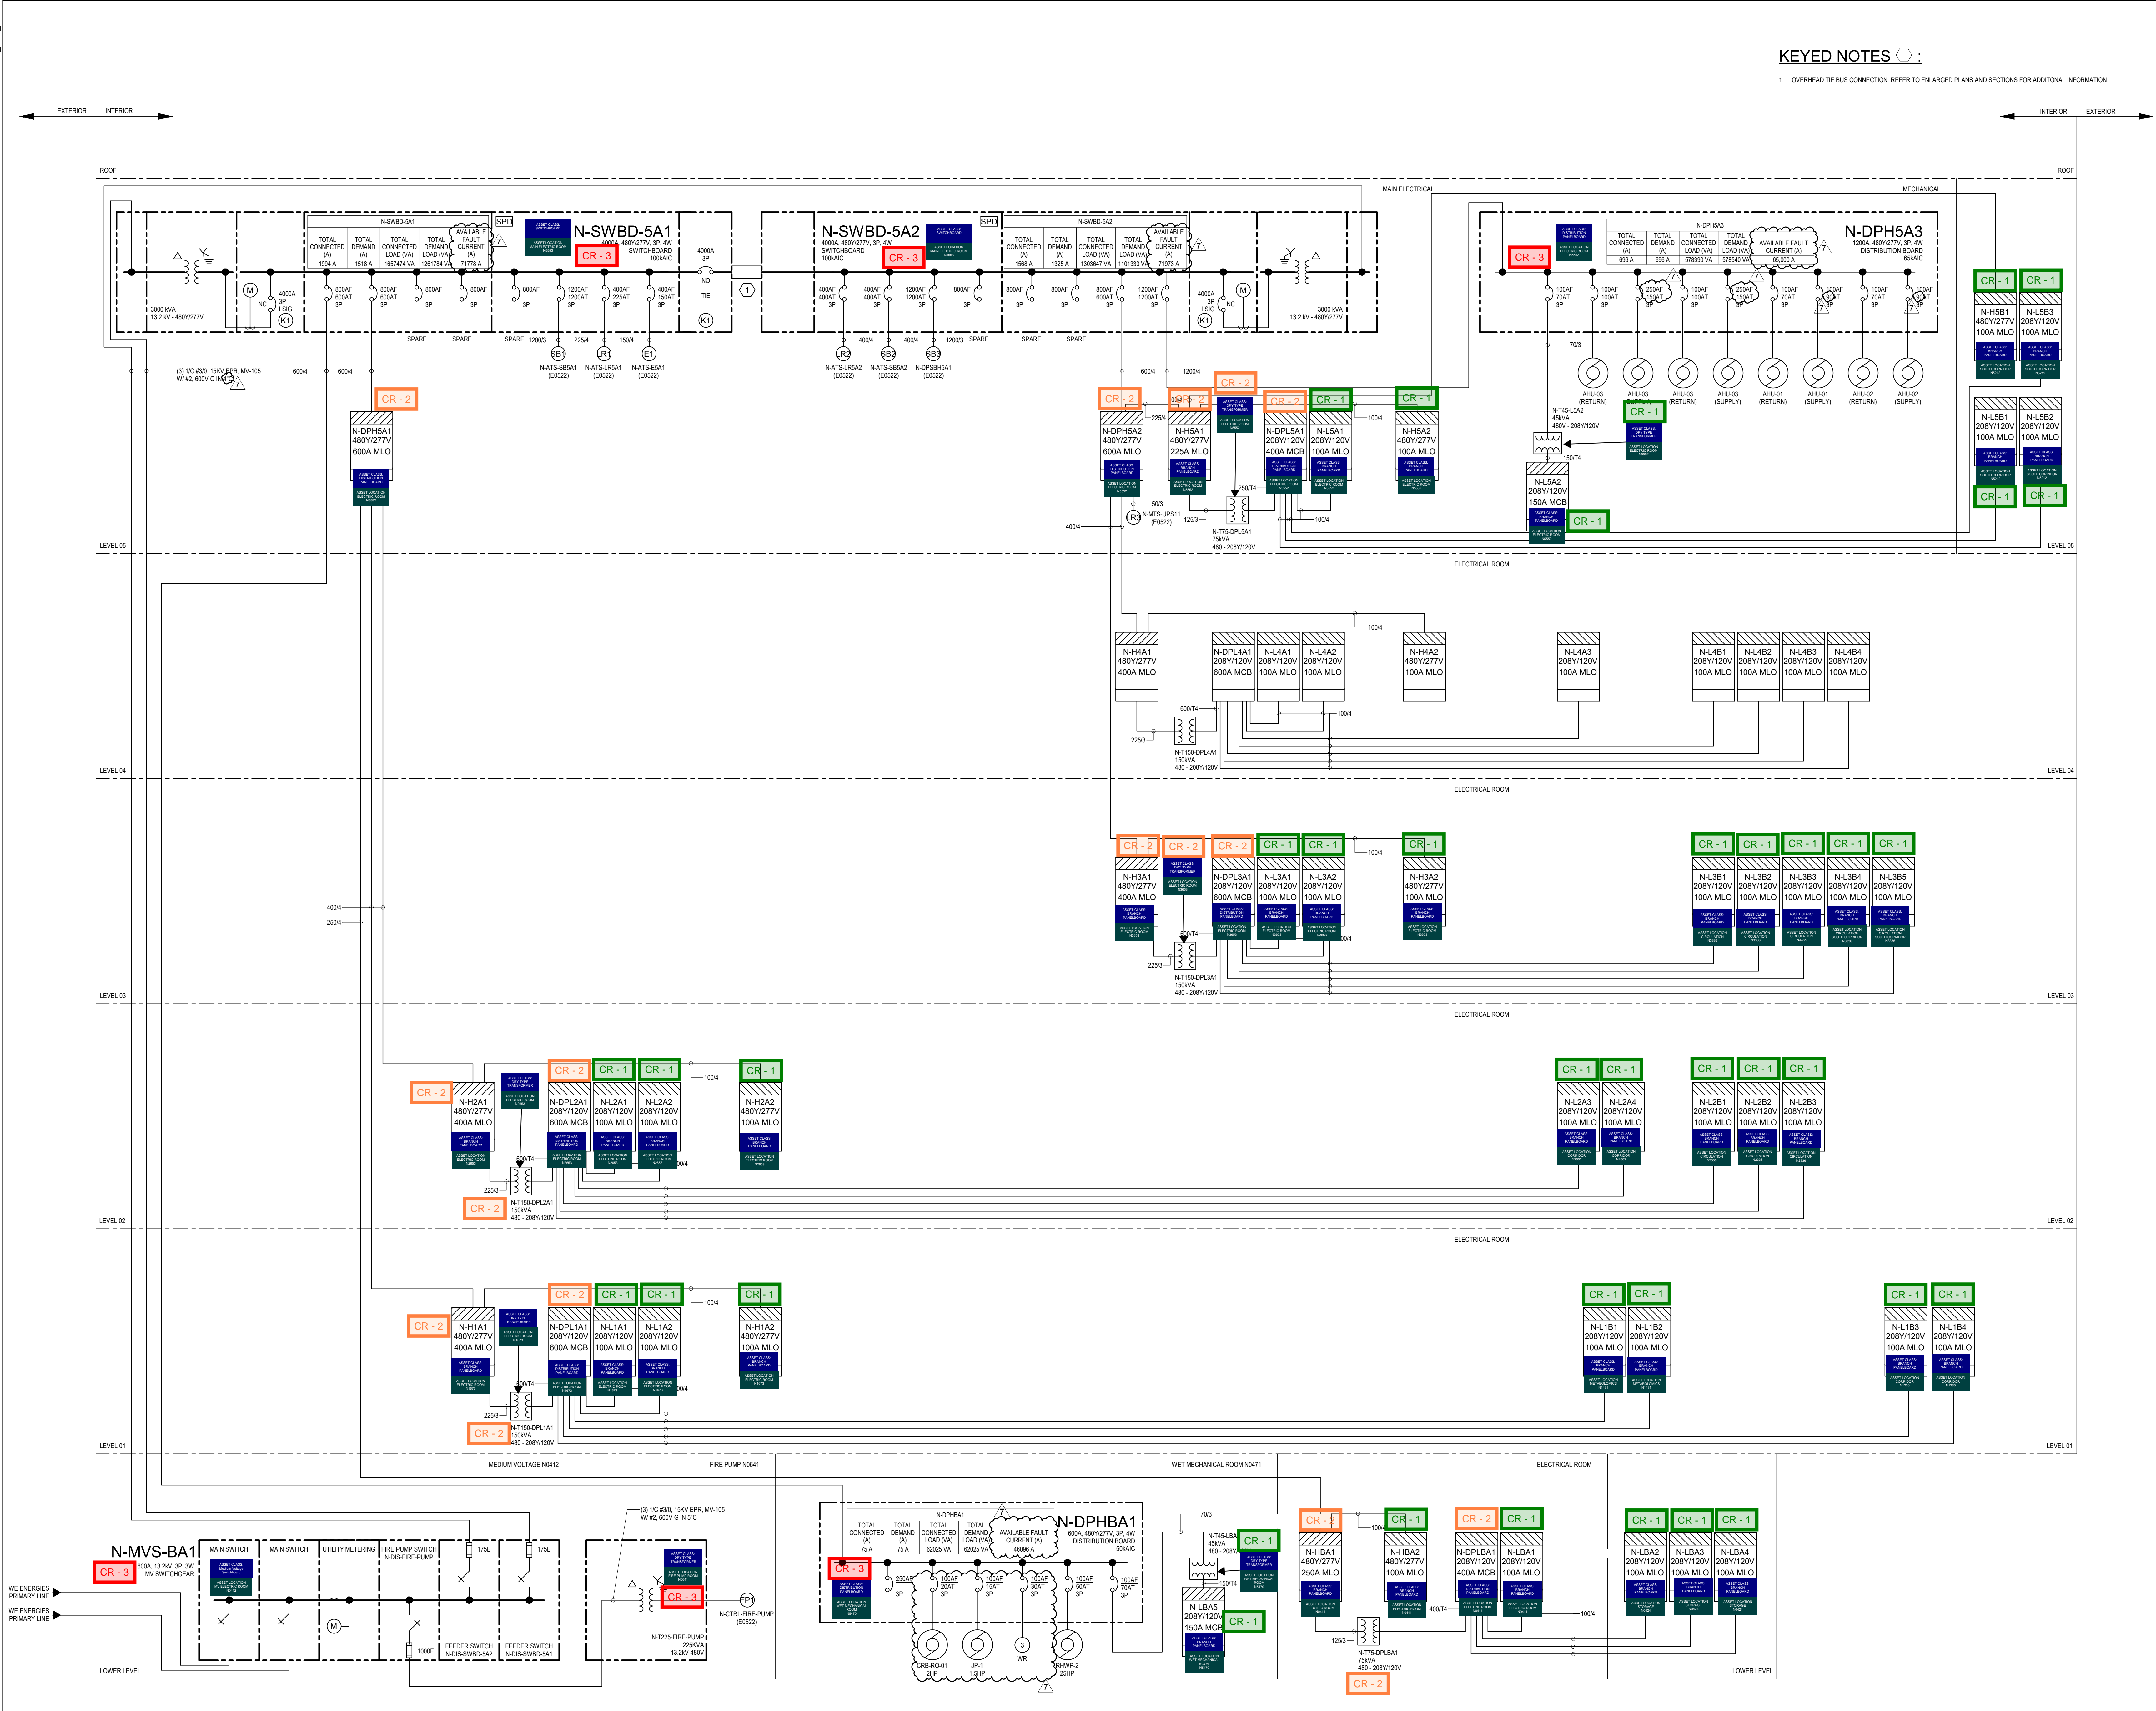

COLLEGE OF WISCONSIN

Cancer Research Building

CANNONDESIGN

Architect of Record
225 N. Michigan Ave Suite 1100
Chicago, IL 60601
P: 312.332.9600
F: 312.332.9601
www.cannondesign.com

Kahler Slater
Partner Architect
790 N. Water Street, Suite 1700
Milwaukee, WI 53202
Tel: 414.272.2000

Quorum
Interior Design
3112 W. Highland Blvd.
Milwaukee, WI 53208
Tel: 414.265.9265

MEPIS
Mechanical, Electrical, and Plumbing Engineer
36 South Wabash, Suite 310
Chicago, IL 60603
Tel: 312.279.1185

OTIE
Structural Engineer
1033 North Mayfair Road, Suite 200
Milwaukee, WI 53226
Tel: 608.241.6717

GRAEF
Civil Engineer
275 W. Wisconsin Ave, Suite 300
Milwaukee, WI 53203
Tel: 414.259.1500

New Eden
Landscape Architect
131 West Seewoth Street, Suite 240
Milwaukee, WI 53204
Tel: 414.530.1080

Cerami
AV/IT/Security
2000 Market Street, Suite 770
Philadelphia, PA 19103
Tel: 646.841.0990

Jensen Hughes
Code Consulting
1500 McCormick Parkway, Suite 500
Shawmurg, IL 60173
Tel: 847.268.2420

ArchTech Consulting, Inc.
Specifications
800 East Northwest Highway, Suite 208
Mount Prospect, IL 60056-3457
Tel: 224.345.3450

WILLIAM J. CIELINSKI
E-477314
CHICAGO, IL
PROFESSIONAL ENGINEER

Exp. 7-31-2024

7	BID PACKAGE 4 - ADDENDUM #1	28 APR 2023
6	BID PACKAGE 4 - ISSUE FOR BID	07 APR 2023
5	BID PACKAGE 4 - OWNER REVIEW	17 FEB 2023
4	BID PACKAGE 4 - DESIGN DEVELOPMENT	06 JAN 2023
3	BID PACKAGE 4 - 90% DD	16 DEC 2022
2	BID PACKAGE 4 - DD PROGRESS	18 NOV 2022
1	BID PACKAGE 1 ADDENDUM 3	15 SEP 2022
Rev.	Description	Date

Drawing Title:

NORMAL POWER RISER DIAGRAM

Project No.: 006717.00 Checked by: RN

E0521

© 2022 The Cannon Corporation.